ACTION PLAN

The Action Plan below indicates, in general terms, the type of tree planning, planting and maintenance programmes anticipated in order to achieve the proposed landscape qualities throughout the Centennial Parklands. Where tree removal without replacement is indicated, fauna studies and consultation will be undertaken prior to the removals. It is intended that planting, replanting and removal of trees will occur gradually.

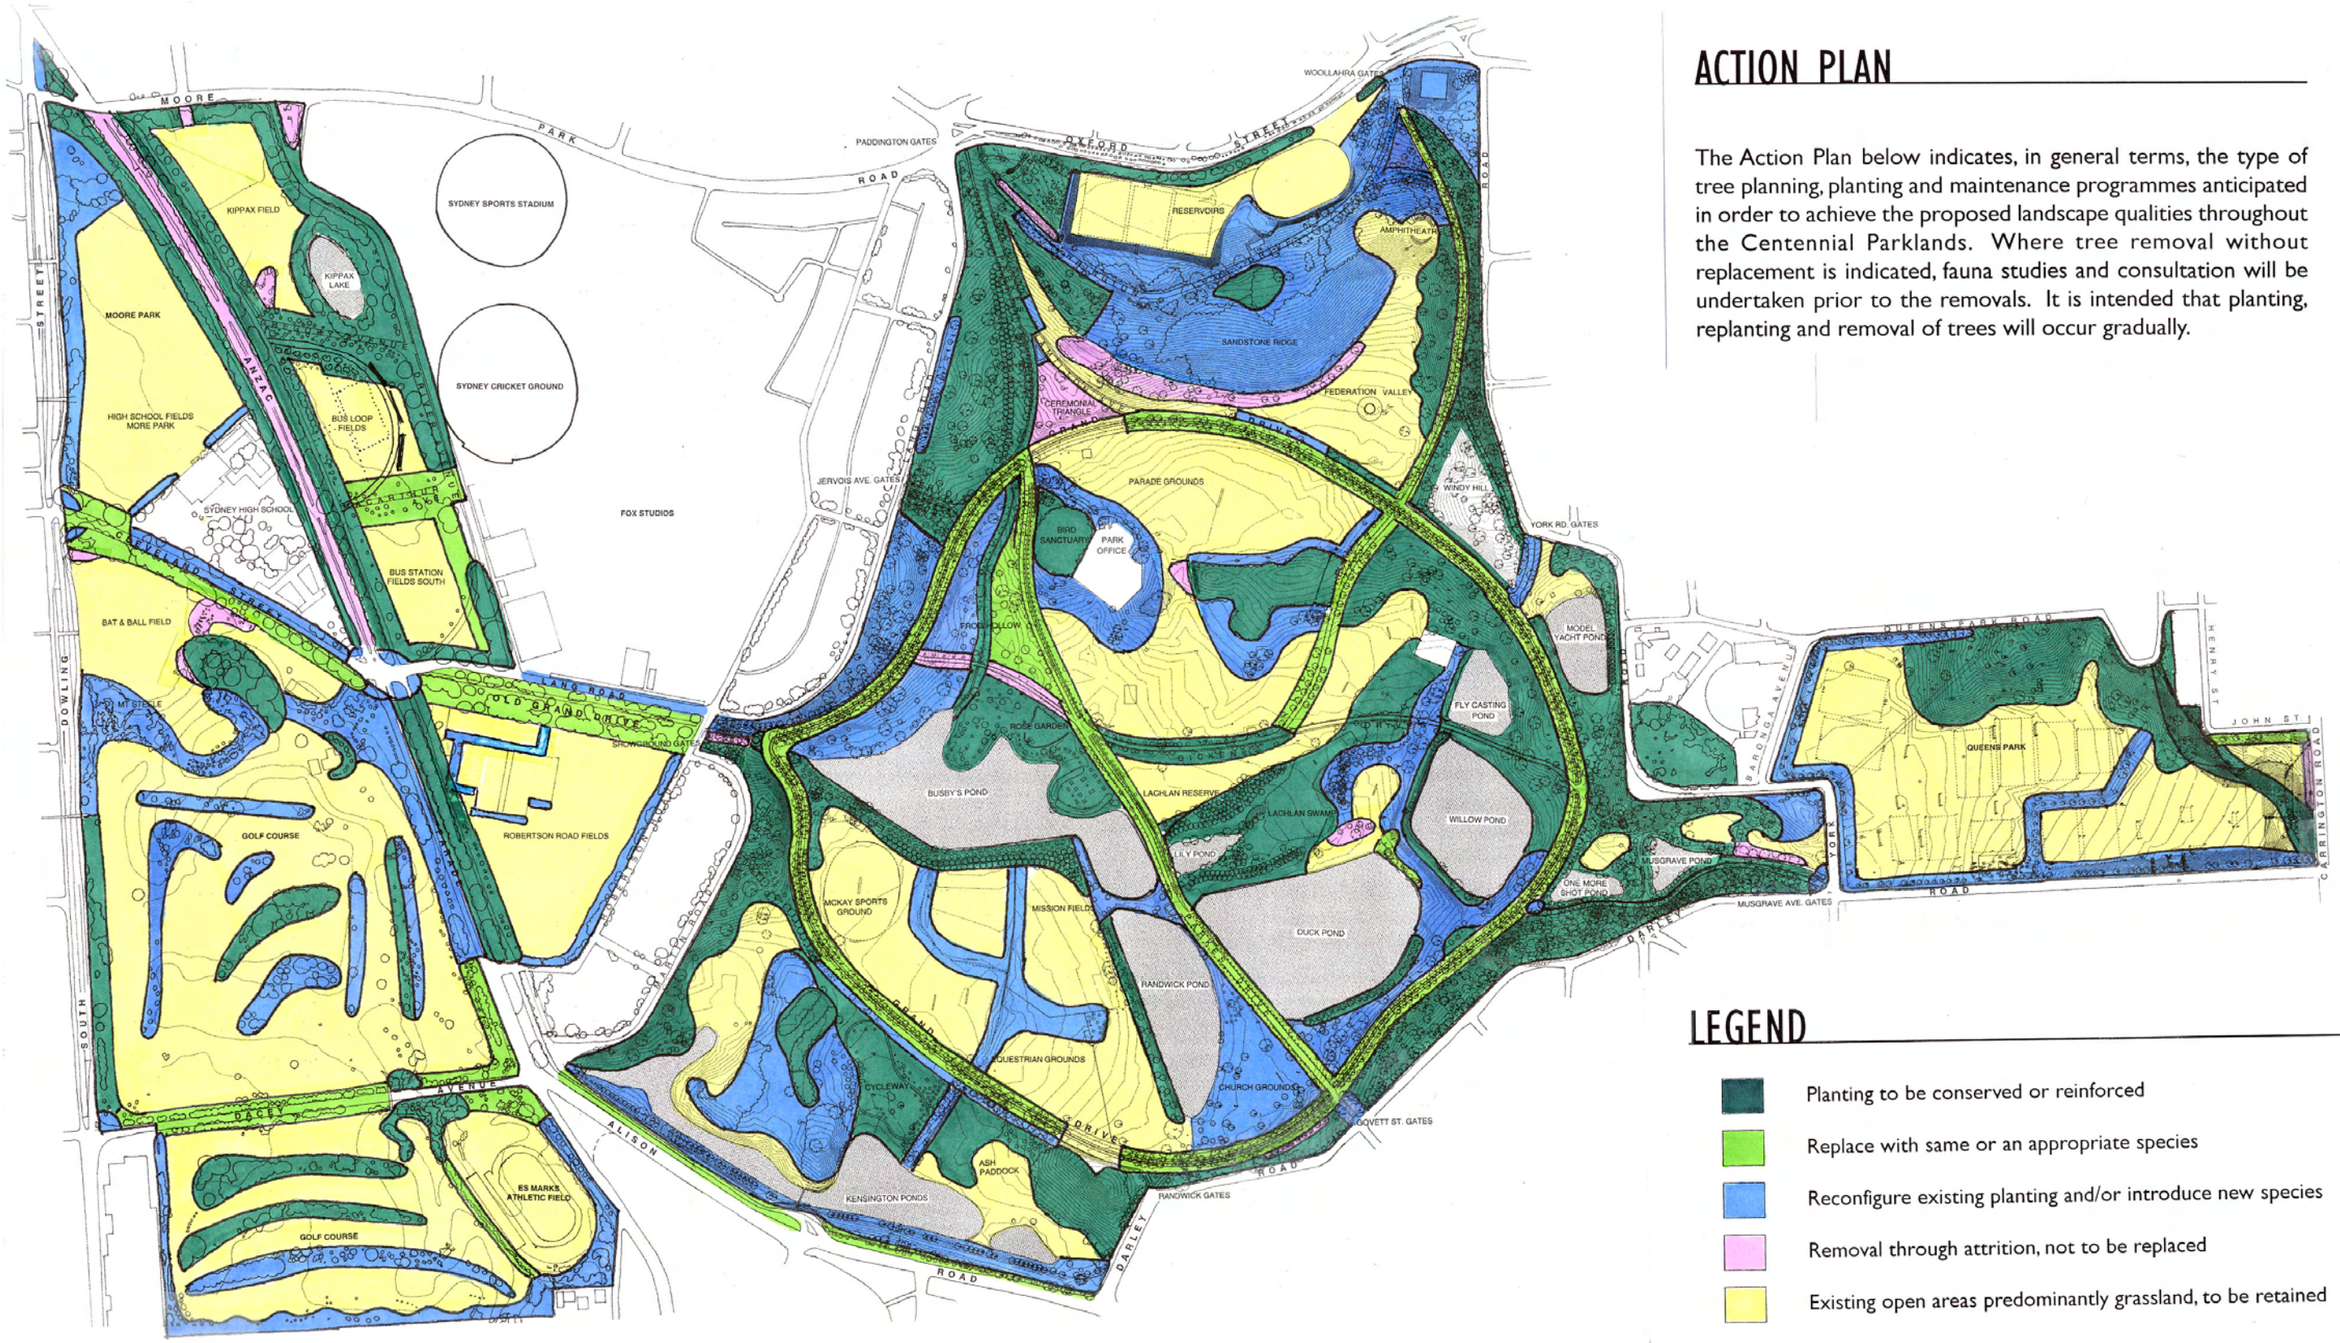

LEGEND

- Planting to be conserved or reinforced
- Replace with same or an appropriate species
- Reconfigure existing planting and/or introduce new species
- Removal through attrition, not to be replaced
- Existing open areas predominantly grassland, to be retained

context Landscape Design

in association with:
- Catherine Evans, Landscape Architect
- Tempe Macgowan, Landscape Architect
- David Beaver, Landscape Architect
- MUSEcape Pty Ltd
- Garry Clubley, Arborist

ACTION PLAN

Drawing No: V1.3

0 250 500m

Scale: 1:10,000 @A3 approx