LEGEND

- Essential panoramic elevated views
- Essential views/vistas
- Contained views
- Viewing platform
- Significant spaces defined or contained by trees
- Space and view defining tree groups
- Edge/boundaries obscured by trees
- Edge visible through trees
- Gates obscured

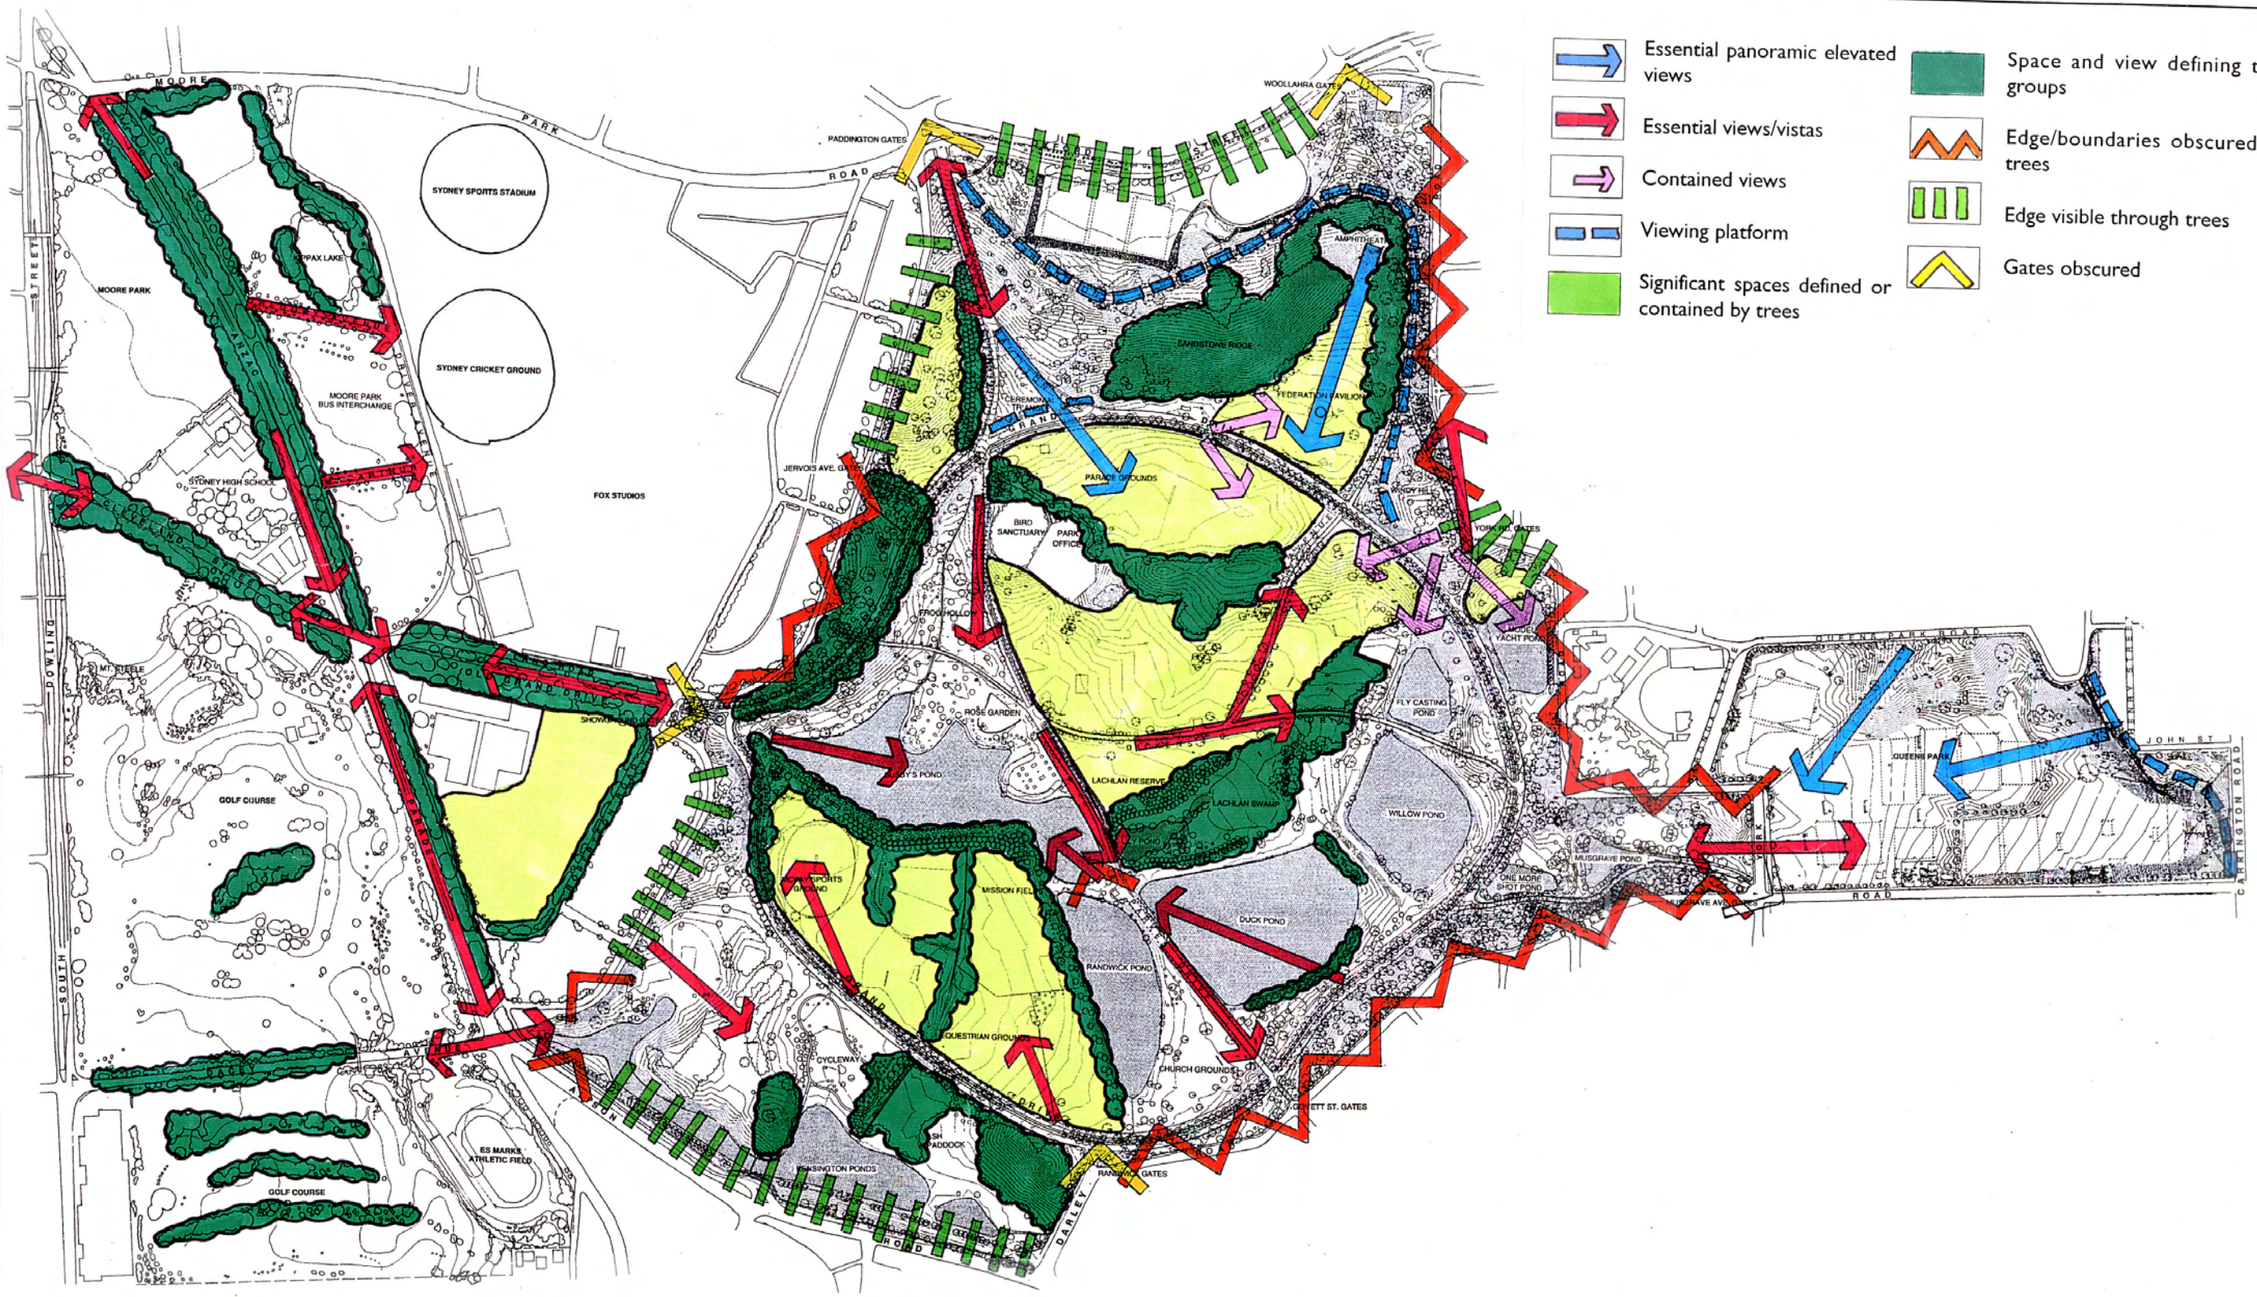
MOORE PARK ROAD
PADDINGTON GATES
WOOLLAHRA GATES
SYDNEY SPORTS STADIUM
SYDNEY CRICKET GROUND
MOORE PARK
APPAX LAKE
MOORE PARK BUS INTERCHANGE
SYDNEY HIGH SCHOOL
FOX STUDIOS
JERVOIS AVE. GATES
SANDSTONE RIDGE
AMPHITHEATRE
FEDERATION PAVILION
PARADE GROUNDS
BIRD SANCTUARY
PARK OFFICE
FROG HOLLOW
ROSE GARDEN
YORK GATES
YACHT POND
FLY CASTING POND
QUEENS PARK ROAD
QUEENS PARK
JOHN ST
GATE
LACHLAN RESERVE
LACHLAN SWAMP
WILLOW POND
MUSGRAVE POND
ONE MORE SHOT POND
MUSGRAVE AVE.
MISSION FIELD
DUCK POND
RANDWICK POND
EQUESTRIAN GROUND
CYCLEWAY
CHURCH GROUNDS
GOVETT ST. GATES
RANDWICK GATES
KENSINGTON PONDS
ES MARKS ATHLETIC FIELD
GOLF COURSE
MT. DUELE
SHOWGROUND
DOWLING STREET
SOUTH DRIVE
CLEVELAND STREET
PARADE
BARLEY ROAD
ANZAC PARADE
ROYAL PARADE
CAMPBELL PARADE
ANZAC PARADE
ROYAL PARADE
ANZAC PARADE
ANZAC PARADE
ANZAC

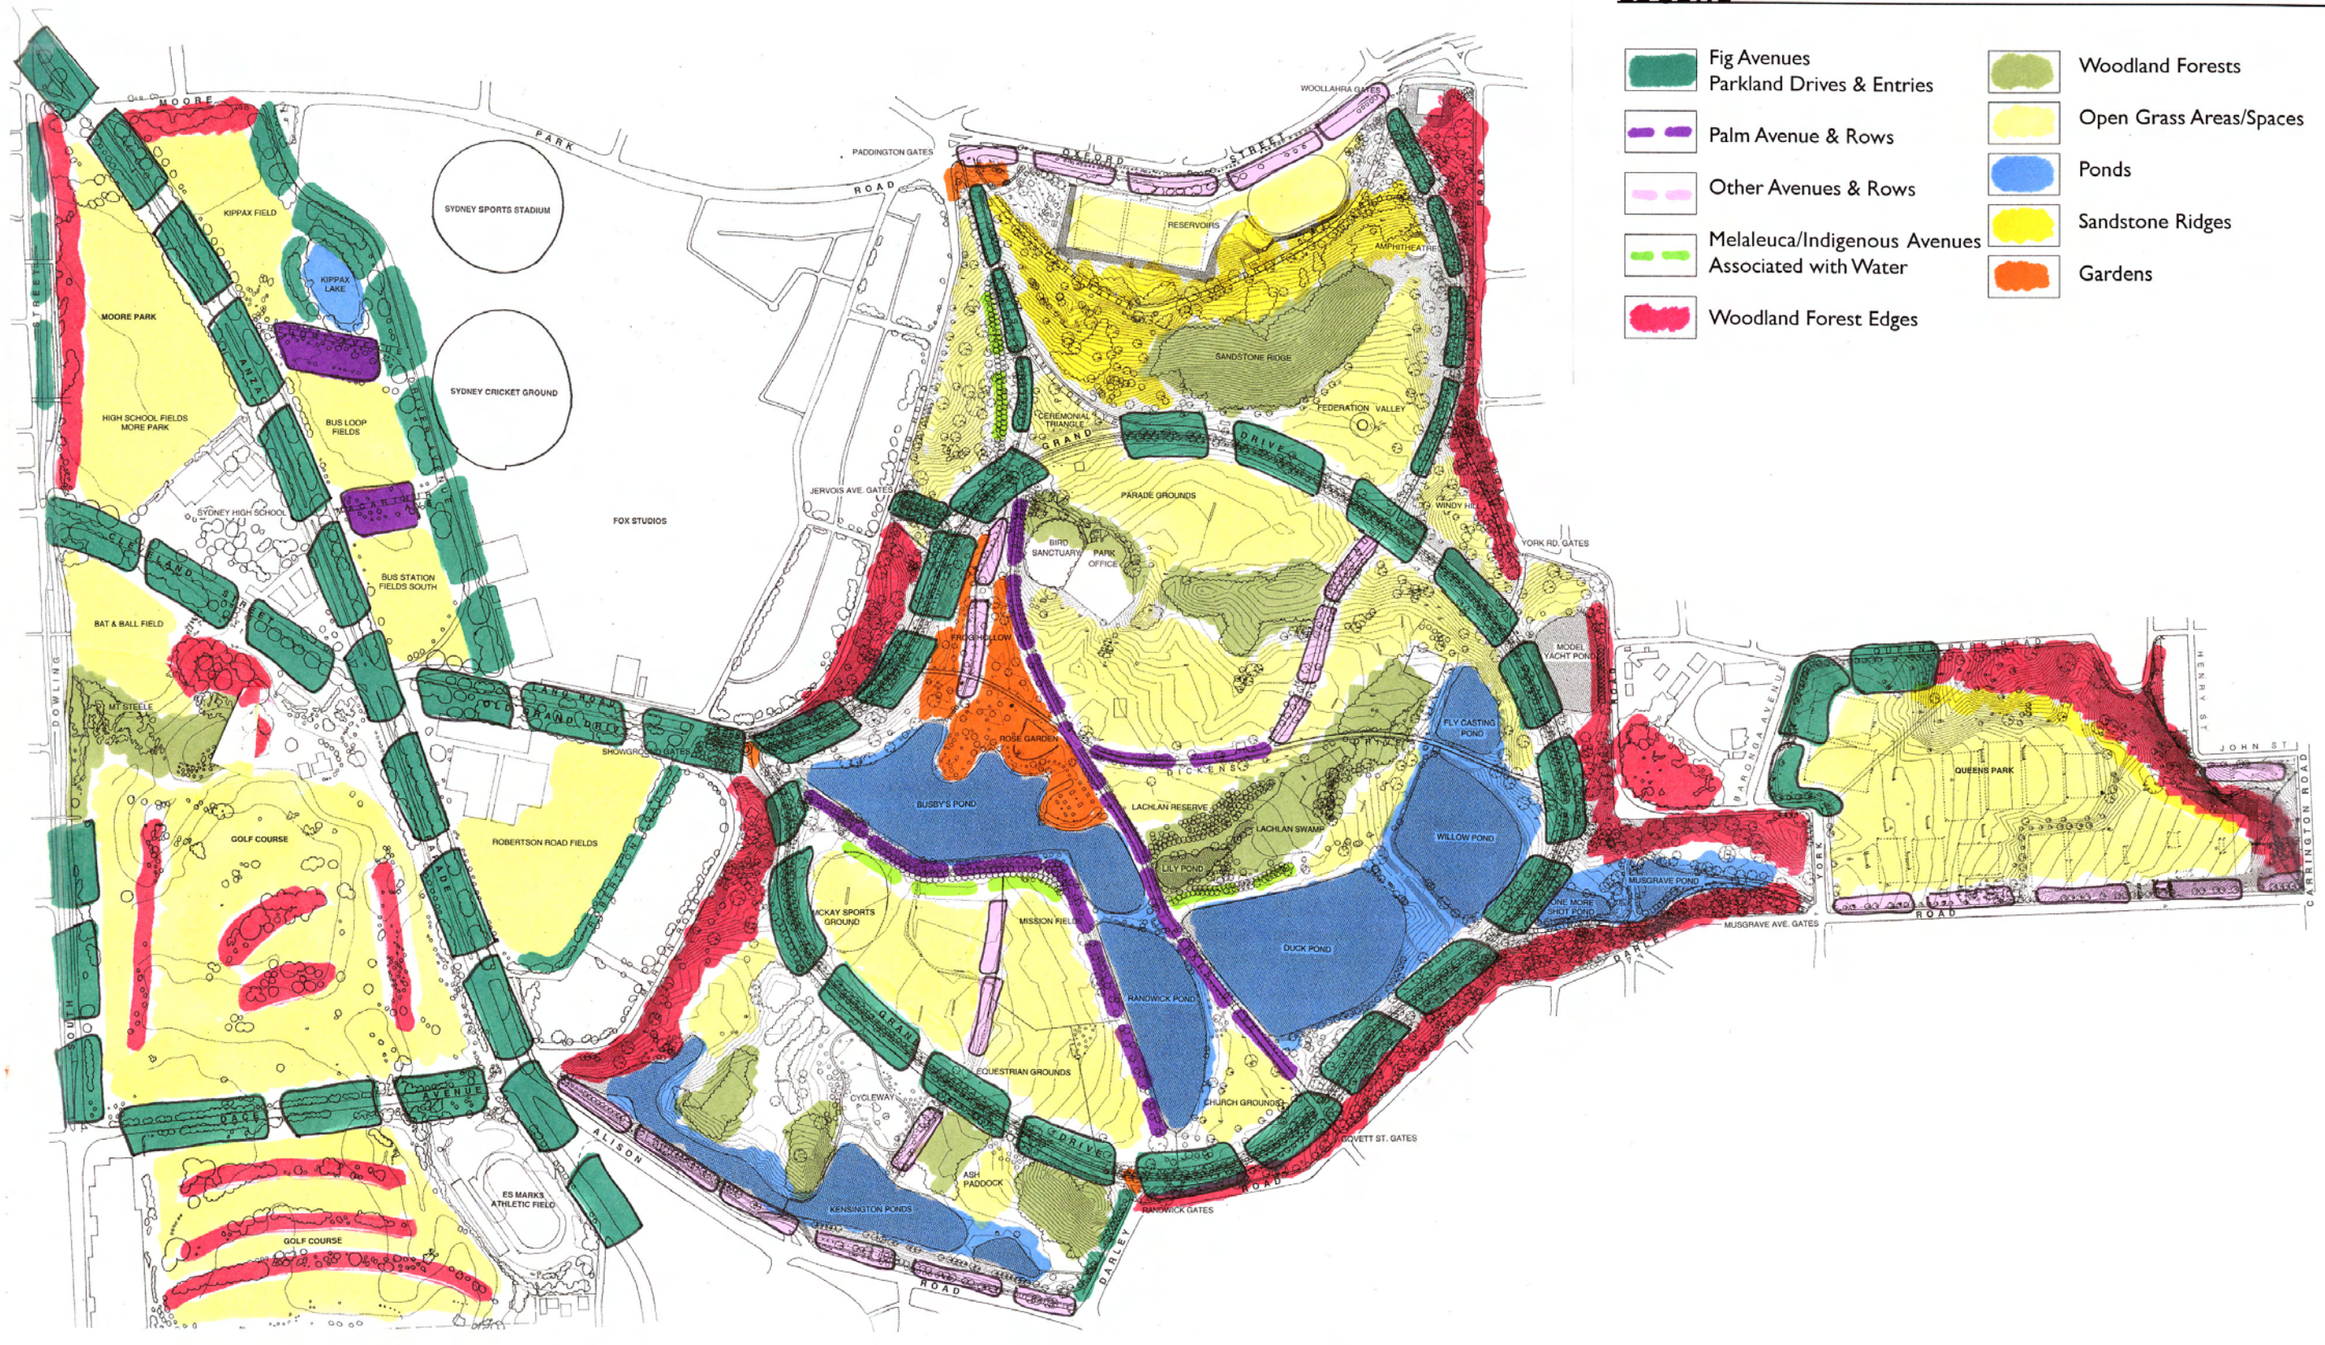

LEGEND

- Fig Avenues Parkland Drives & Entries
- Palm Avenue & Rows
- Other Avenues & Rows
- Melaleuca/Indigenous Avenues Associated with Water
- Woodland Forest Edges
- Woodland Forests
- Open Grass Areas/Spaces
- Ponds
- Sandstone Ridges
- Gardens

context Landscape Design

in association with:
- Catherine Evans, Landscape Architect
- Tempe Macgowan, Landscape Architect
- David Beaver, Landscape Architect
- MUSEcape Pty Ltd
- Garry Clubley, Arborist

ESSENTIAL ELEMENTS

0 250 500m

Drawing No: V 2.5

Scale: 1:10,000 @A3 approx